
REPRODUCTION STATION AND STURGEONS PRE - GROWTH AQUAPONICS STATION

ARIA CONSTRUCTED = 2461.60 sqm.
interior volume = 6676 cubic meters.
Indoor free height = 2.60 m.

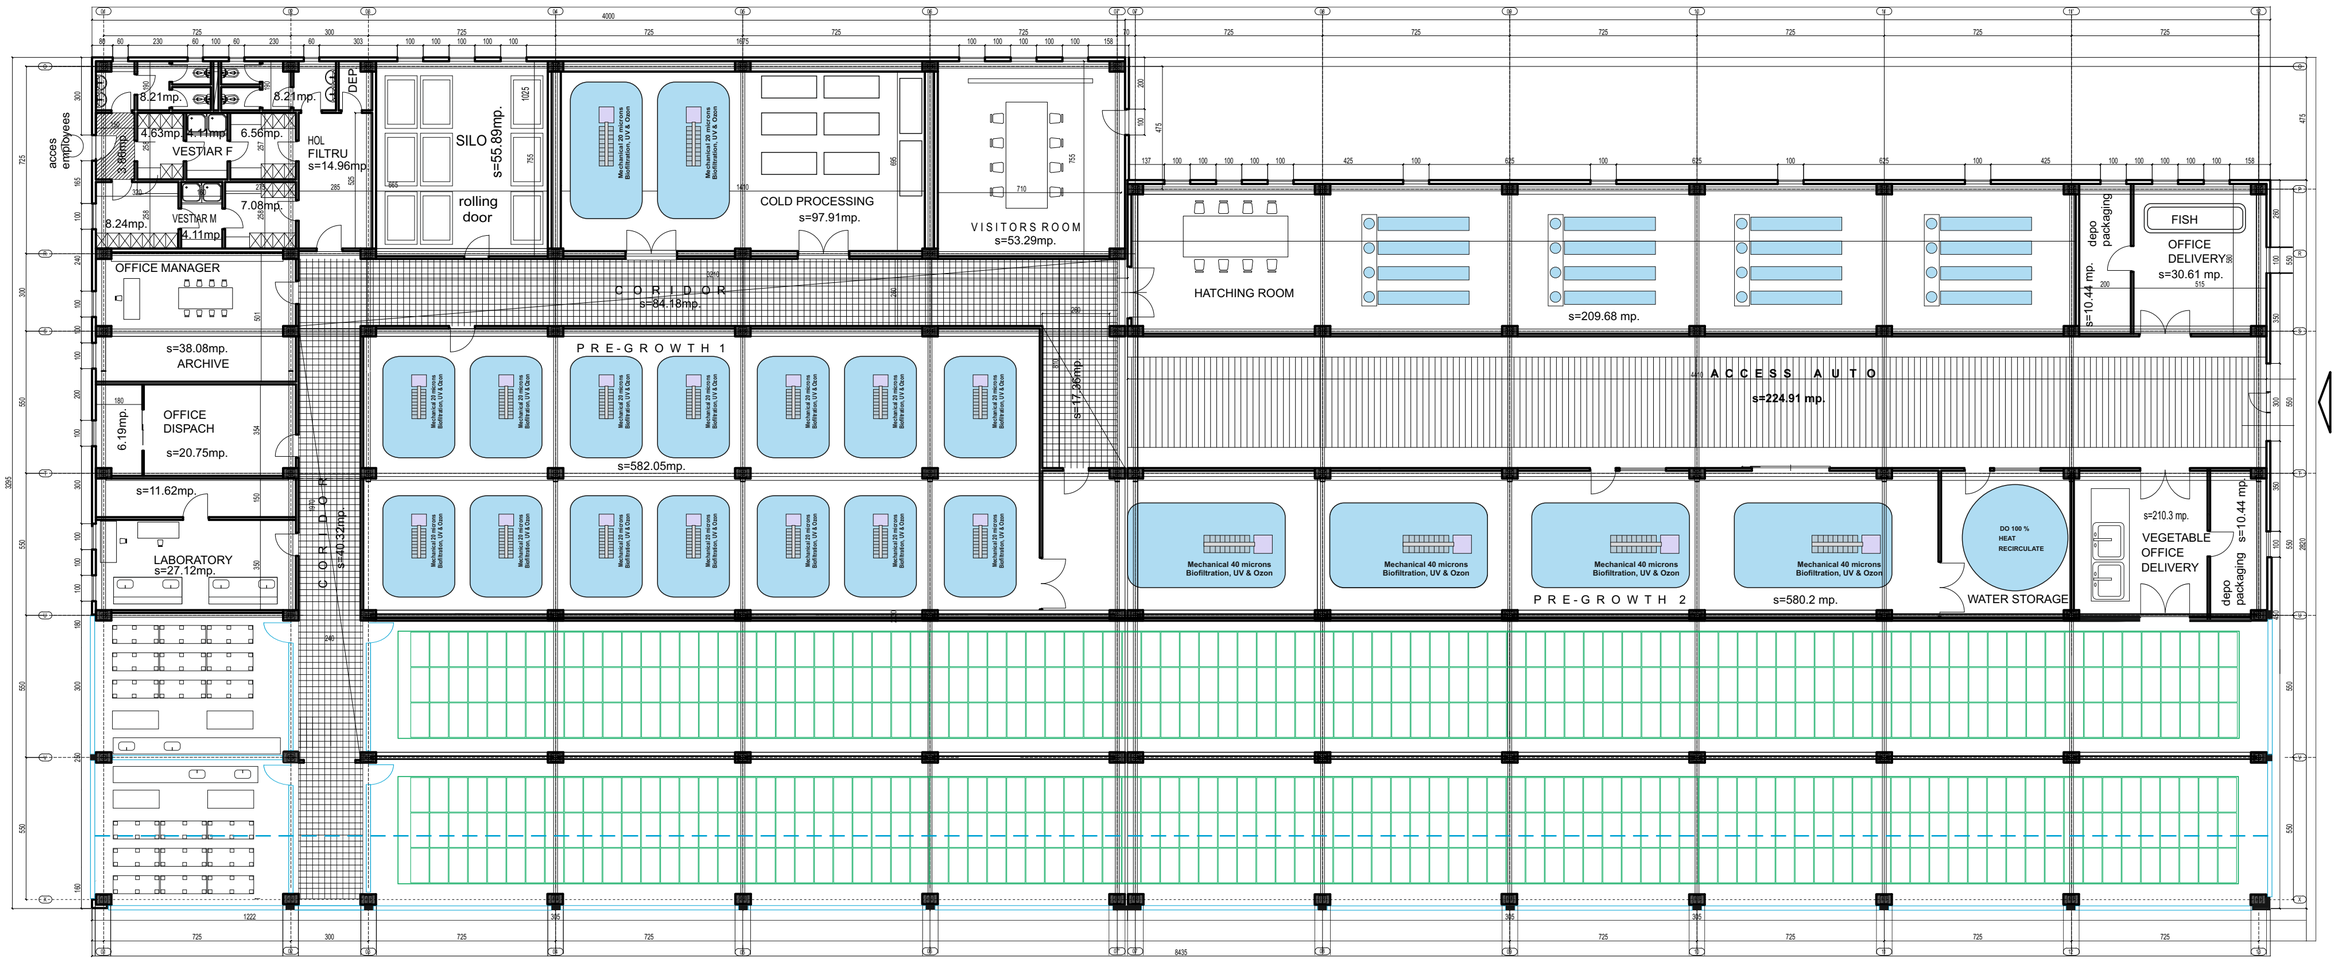

This document as a whole and the information derived from this document are strictly confidential and comply with the clauses set forth in the NDA signed by the parties.

Owner concept:
Ing. Daniel Dorin TĂBĂCARU
+40724593613
Email. daniel.tabacaru@caviarfactory.ro
Bdul. Pipeta Tunari, Nr. 109, Ibizasol, Toledo, 077190, Ilfov

Proiect nr. 0001, PHASE OF CONCEPT


REPRODUCTION AND PRE - GROWING STURGEON STATION

Beneficiary:
IMPACT INVESTORS

Sef proiect	Daniel Dorin Tăbăcaru	
Designed	Daniel Dorin Tăbăcaru	
Drawn	Andrei Tăbăcaru	

PLAN HALL — A02

Data: Apr. . 2019 — Scale 1:1000 — Phase Concept

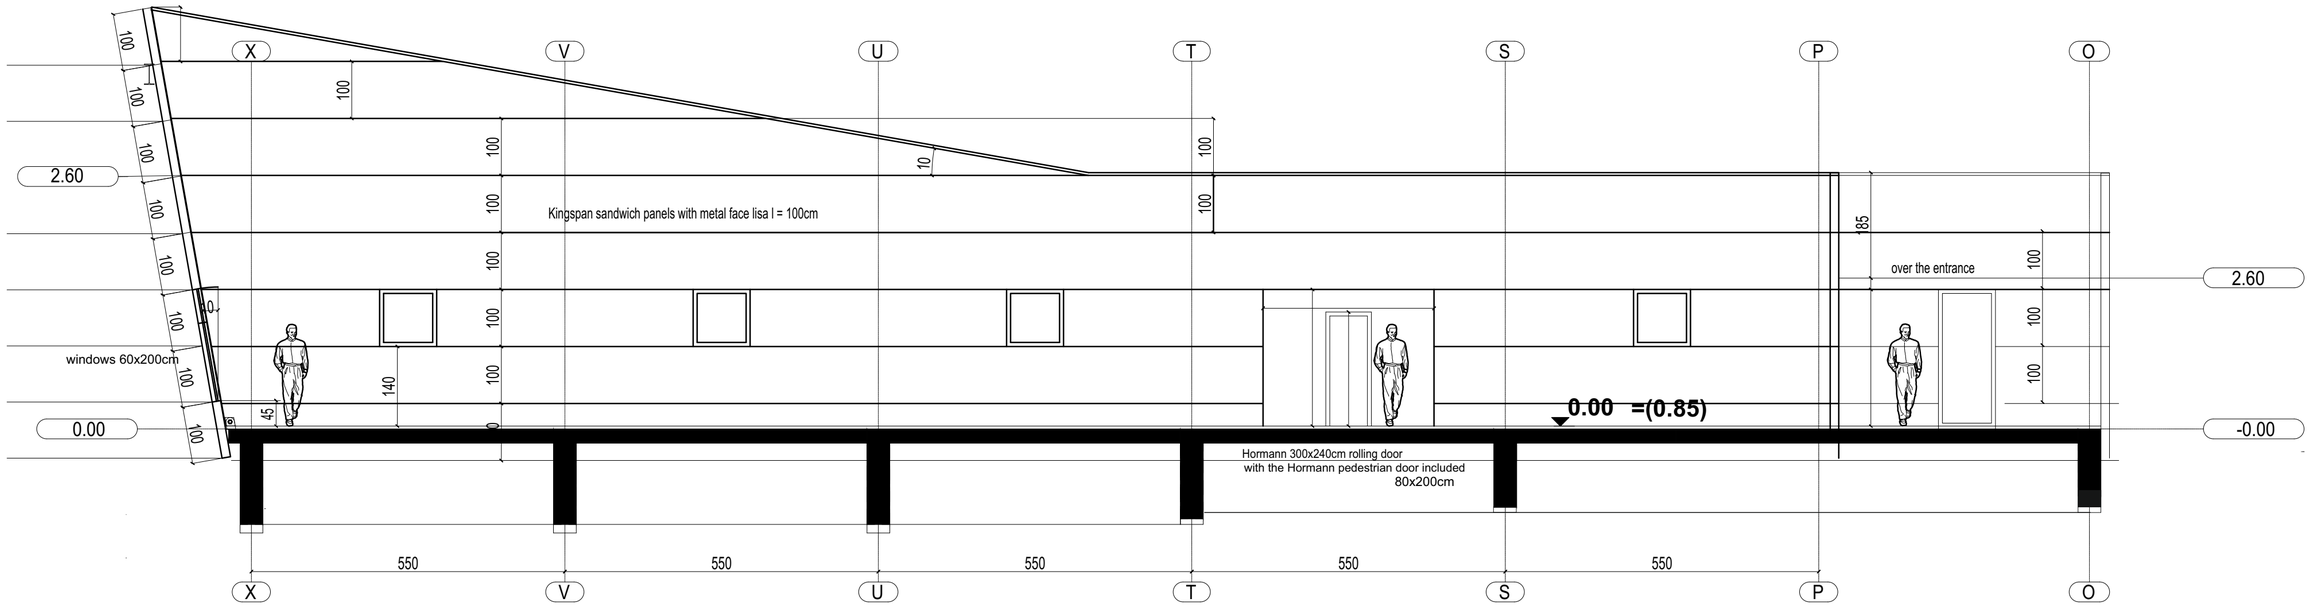

This document as a whole and the information derived from this document are strictly confidential and comply with the clauses set forth in the NDA signed by the parties.


Owner concept:
Ing. Daniel Dorin TĂBĂCARU
+40724593613
Email. daniel.tabacaru@caviarfactory.ro
Bdul. Pipeta Tunari, Nr. 109, Ibizasol, Toledo, 077190, Ilfov


Proiect nr. 0001, PHASE OF CONCEPT

REPRODUCTION AND PRE - GROWING STURGEON STATION

Beneficiary:
IMPACT INVESTORS

Sef proiect	Daniel Dorin Tăbăcaru	
Designed	Daniel Dorin Tăbăcaru	
Drawn	Andrei Tăbăcaru	
PLAN HALL		A02
Data: Apr. , 2019	Scale 1:1000	Phase Concept

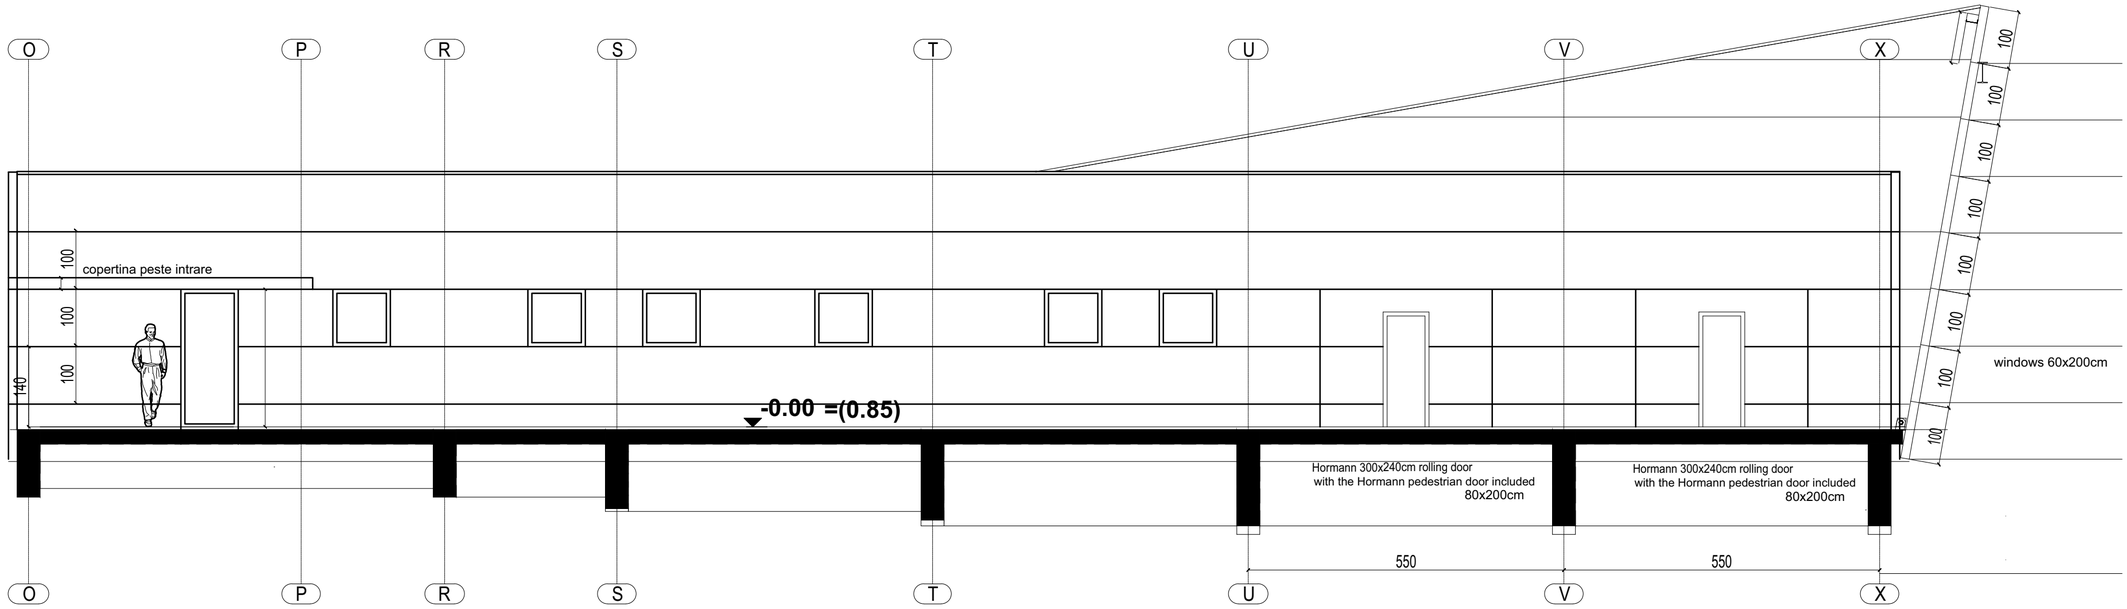
O
P
R
S
T
U
V
X
100
100
100

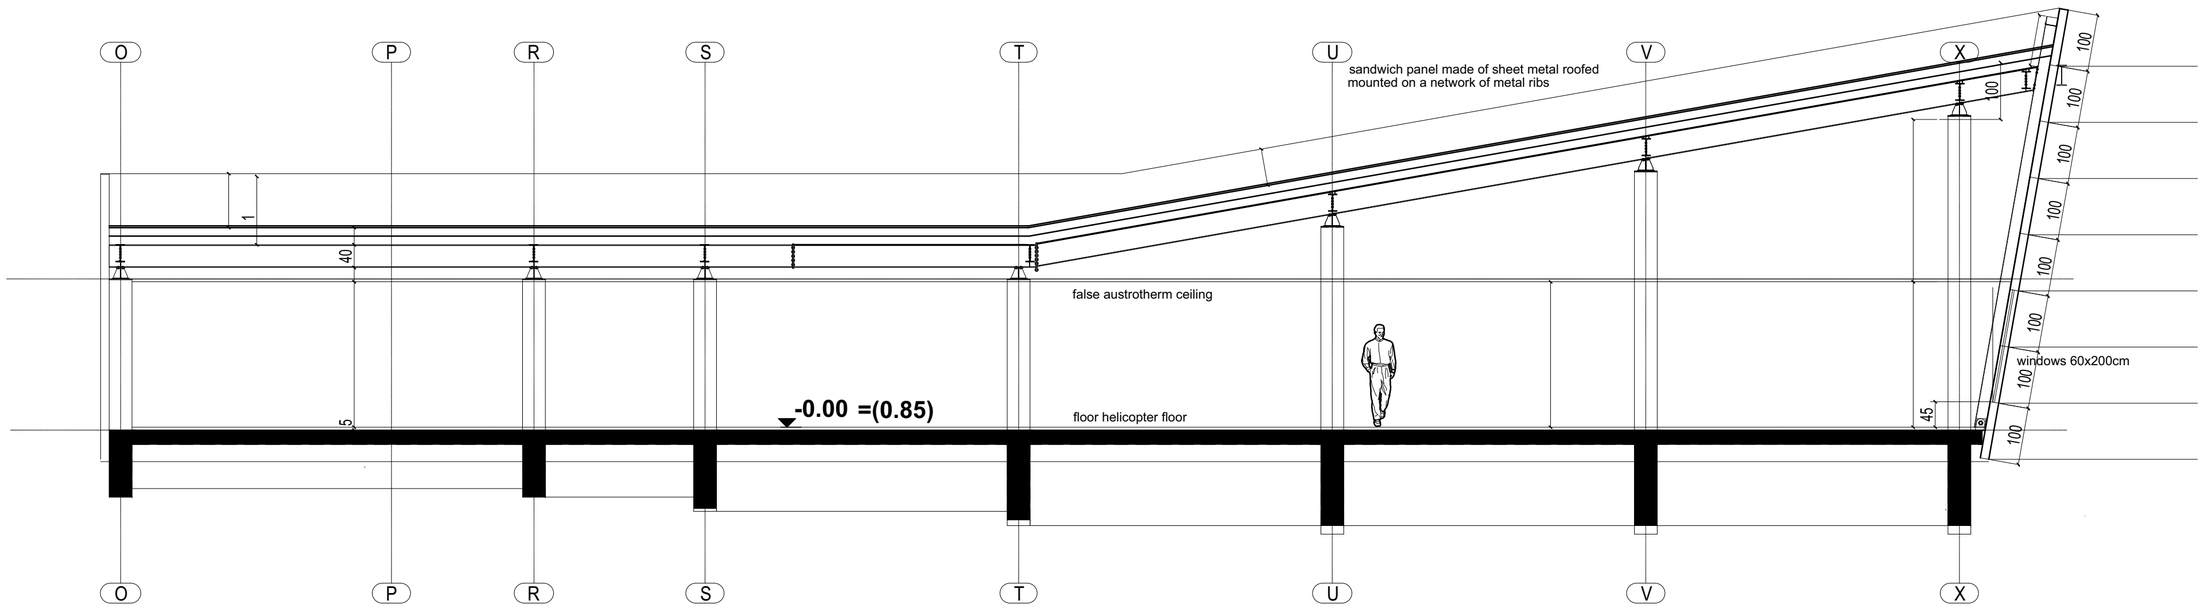

This document as a whole and the information derived from this document are strictly confidential and comply with the clauses set forth in the NDA signed by the parties.

Owner concept:
Ing. Daniel Dorin TĂBĂCARU
+40724593613
Email. daniel.tabacaru@caviarfactory.ro
Bdul. Pipeta Tunari, Nr. 109, Ibizasol, Toledo, 077190, Ilfov

Proiect nr. 0001, PHASE OF CONCEPT

REPRODUCTION AND PRE - GROWING STURGEON STATION

Beneficiary:
IMPACT INVESTORS

Sef proiect	Daniel Dorin Tăbăcaru	
Designed	Daniel Dorin Tăbăcaru	
Drawn	Andrei Tăbăcaru	
PLAN HALL		A02
Data: Apr. . 2019	Scale 1:1000	Phase Concept